Gelbard Residence Renovation/Addition, Monterey, MA
Schematic Design / Lower Level Plan 08–18–21

stephen gerard dietemann architect

0'1' 5' 10' 15' 20' 25'

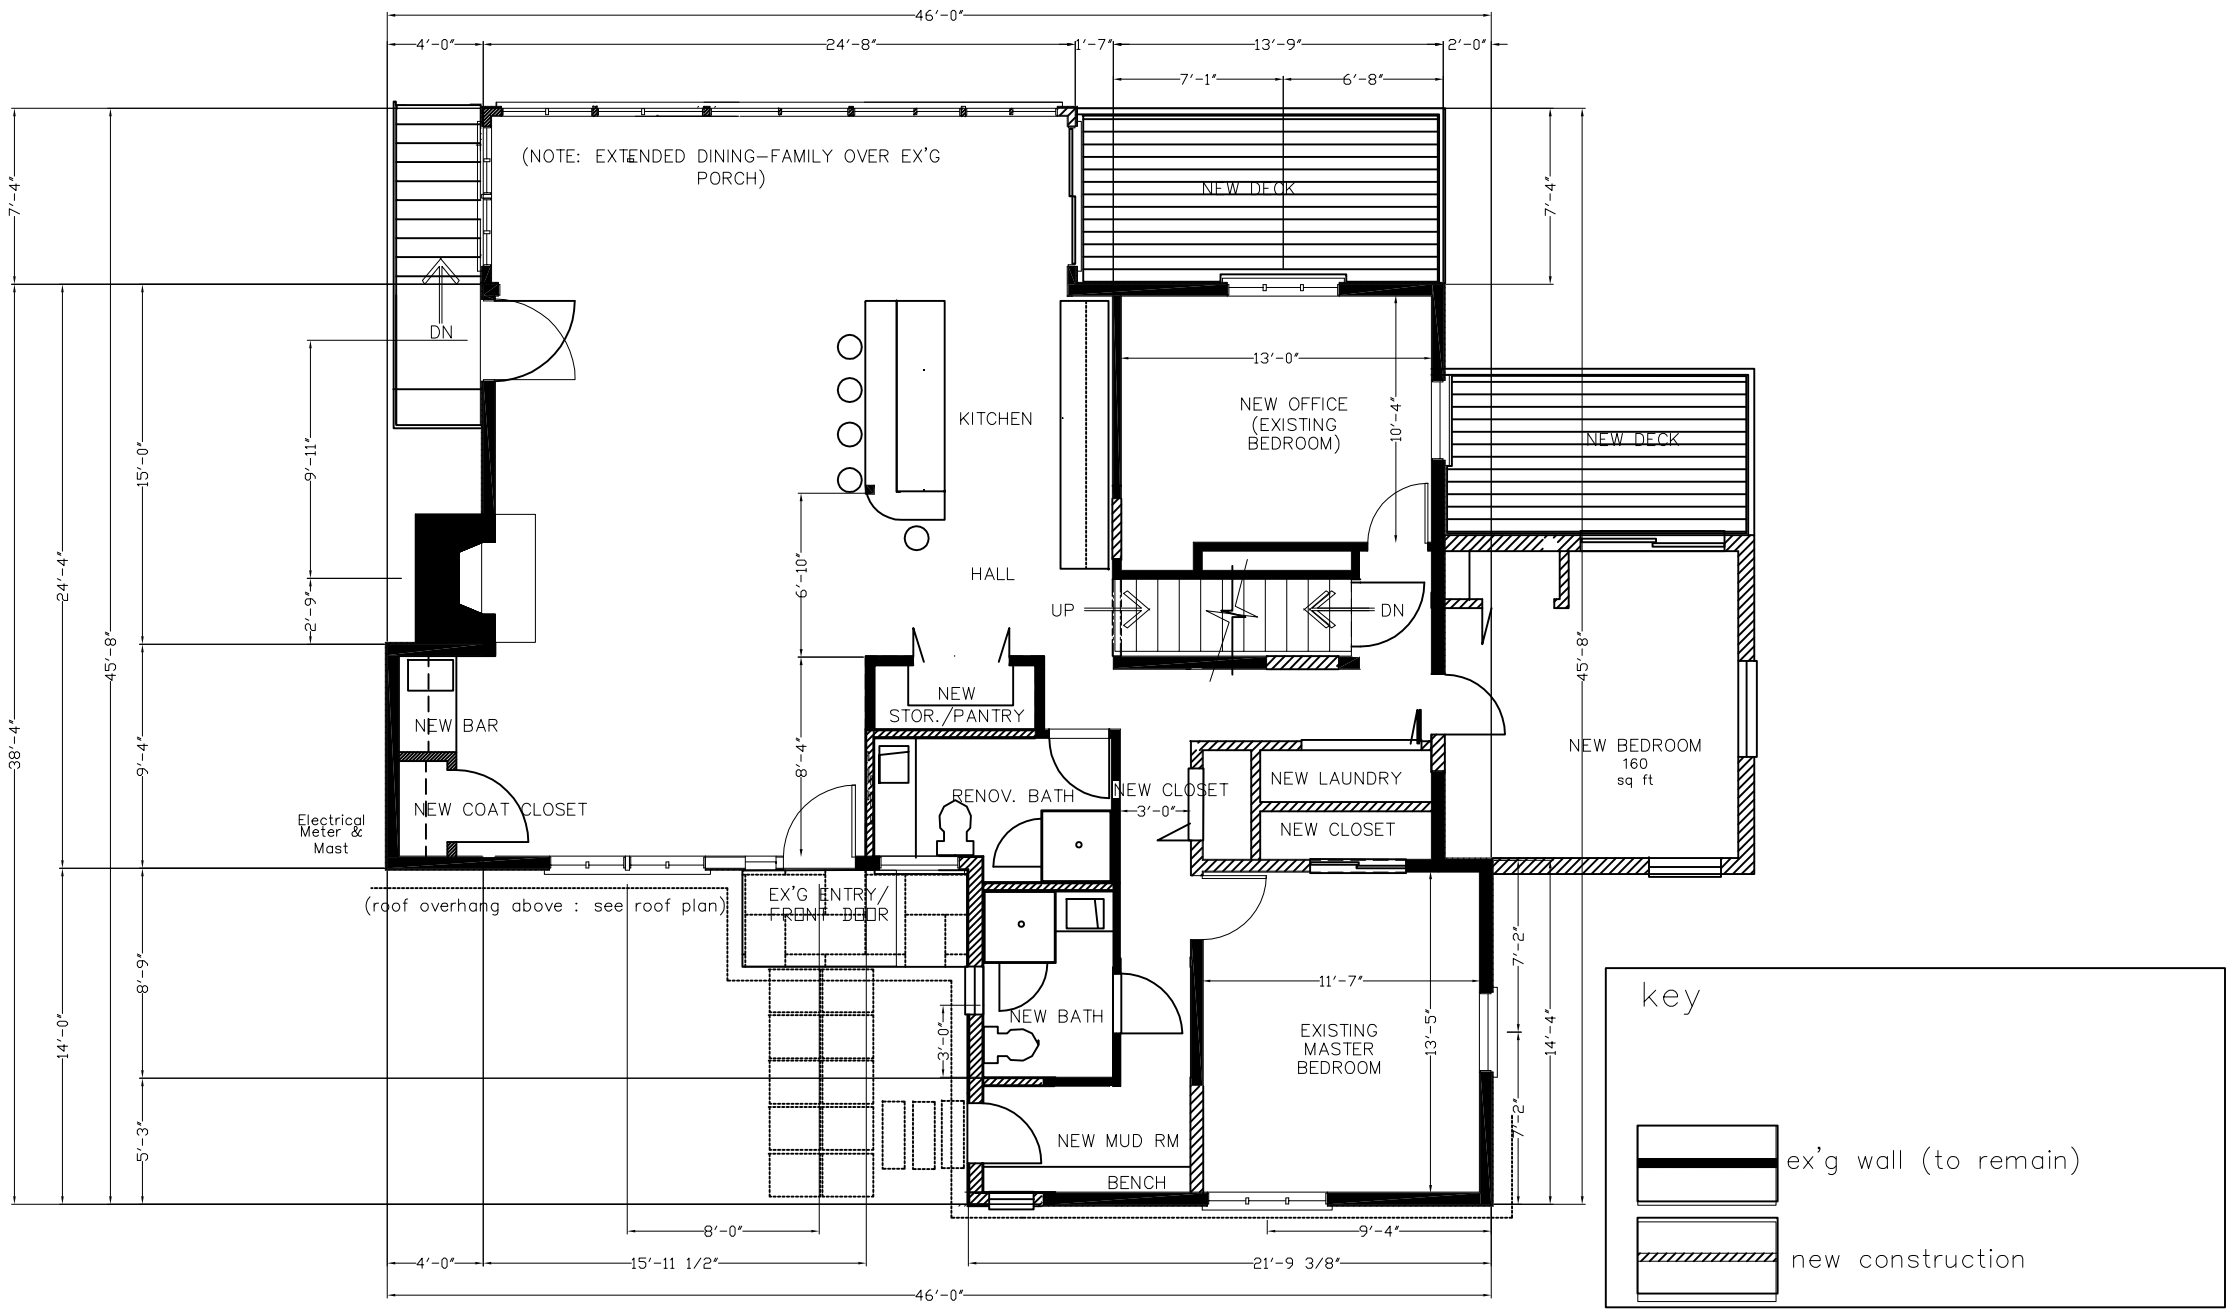

key

ex'g wall (to remain)

new construction