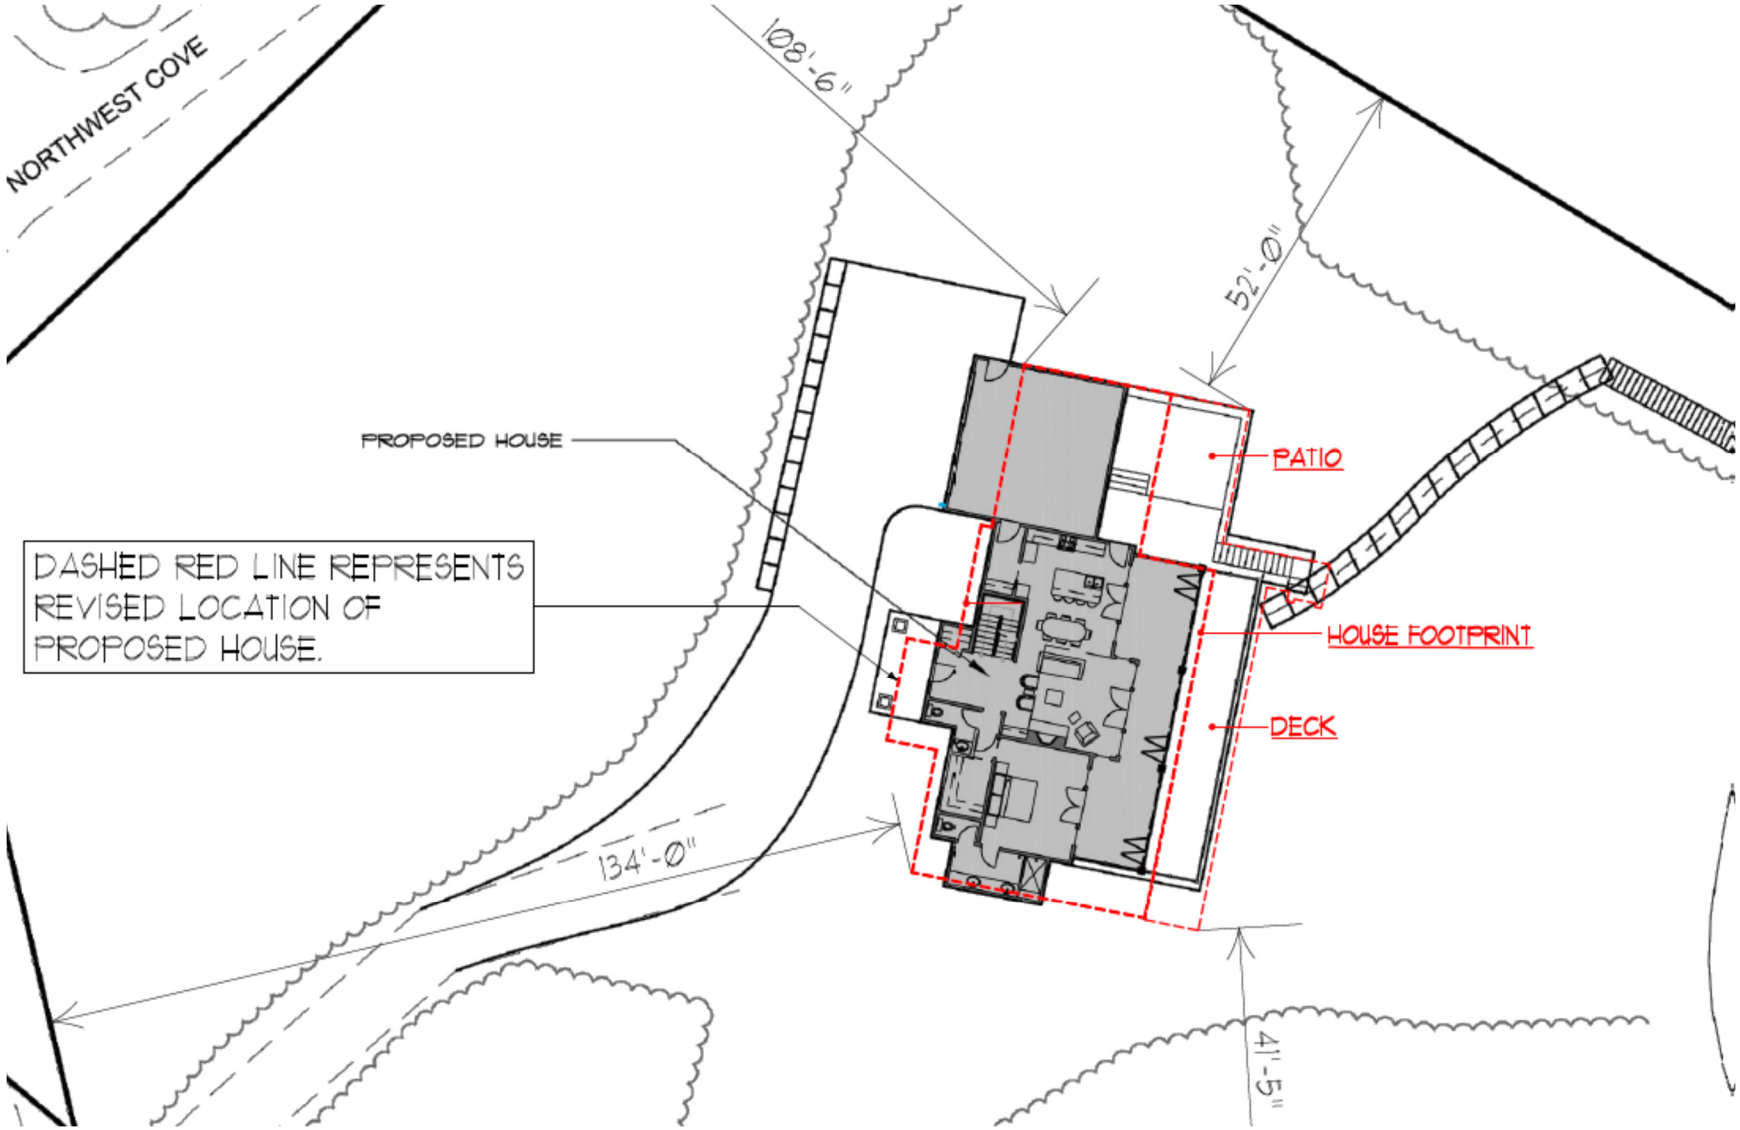
NORTHWEST COVE
108'-6"
52'-0"
PROPOSED HOUSE
PATIO
DASHED RED LINE REPRESENTS REVISED LOCATION OF PROPOSED HOUSE.
HOUSE FOOTPRINT
DECK
134'-0"
41'-5"