HEATED LIVING AREA

Existing Main Floor: 1234 sq ft
Existing Upper Floor: 284 sq ft
Total Existing Heated Living Area: 1518 sq ft

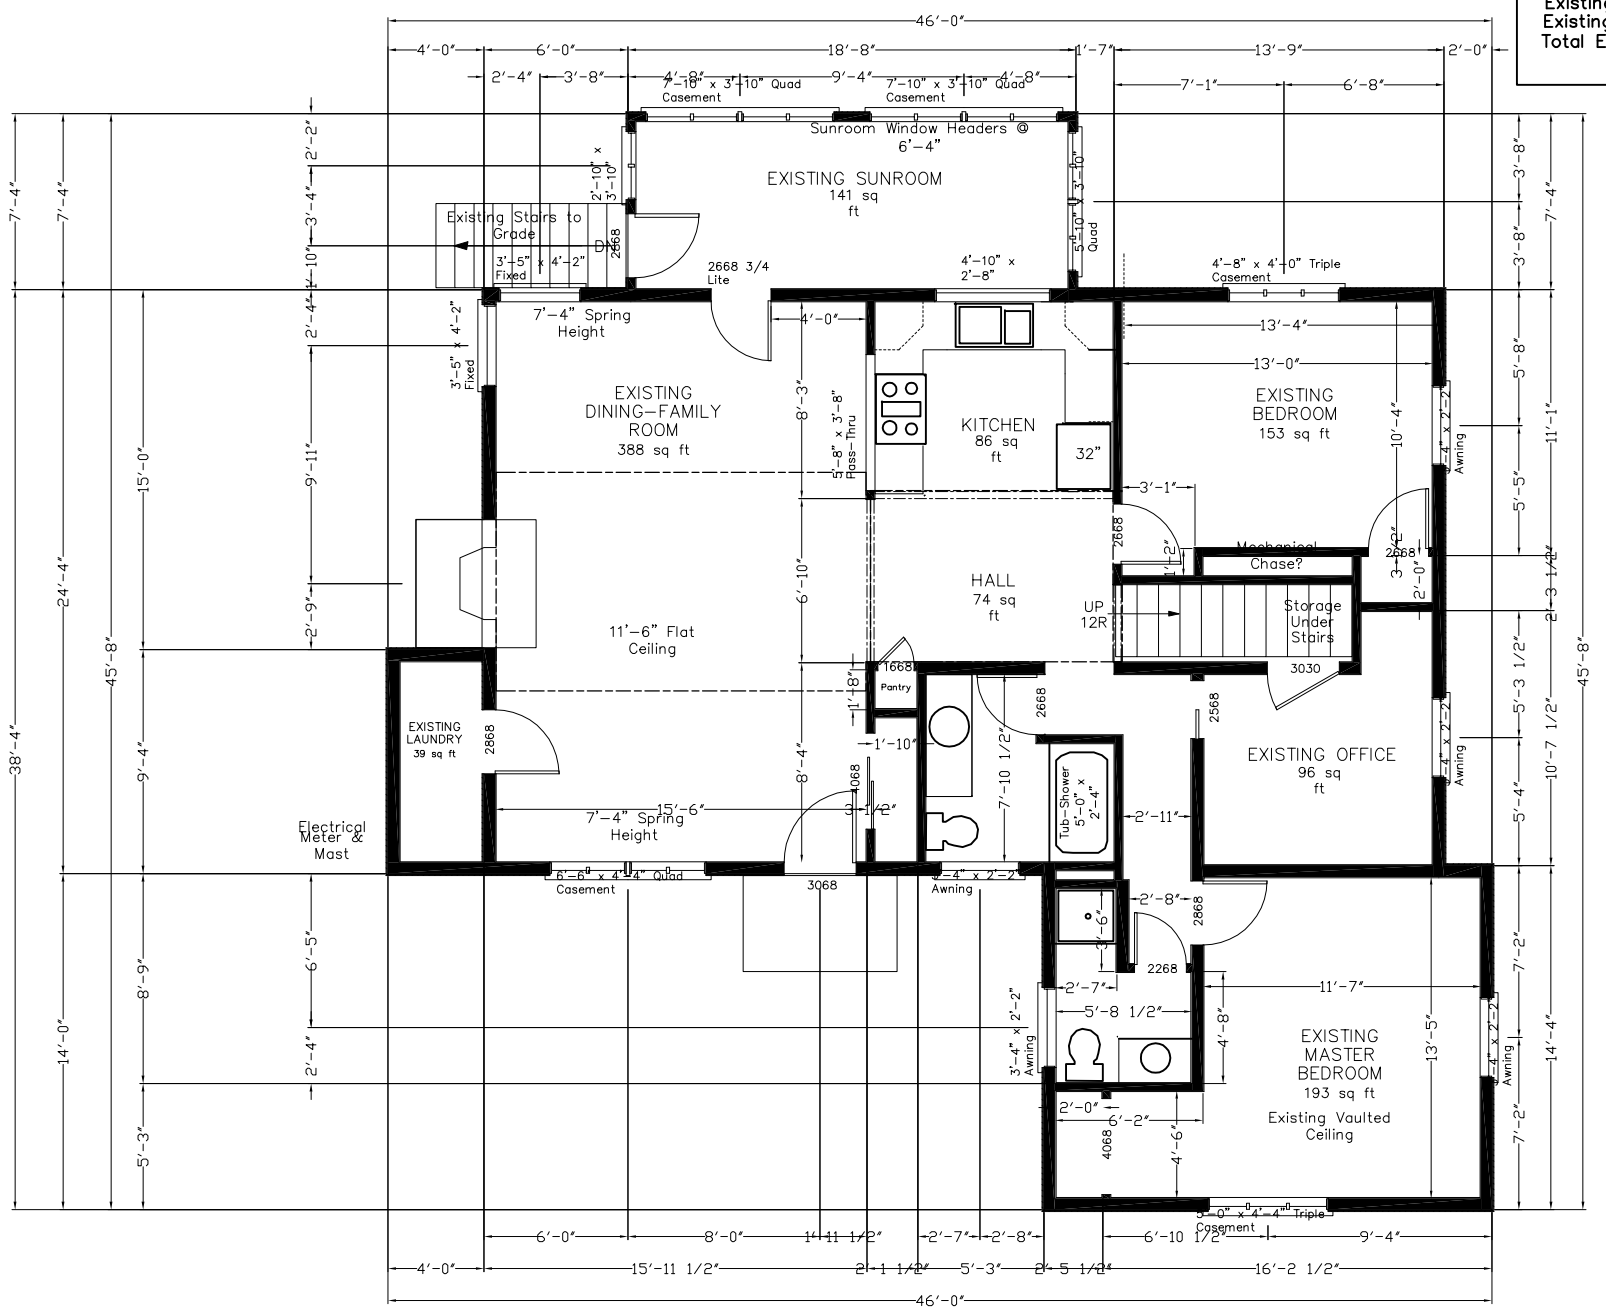

Gelbard Residence Existing Condition Drawing: Entry Level Floor Plan

stephen gerard dietemann architect

0'1' 5' 10' 15' 20' 25'